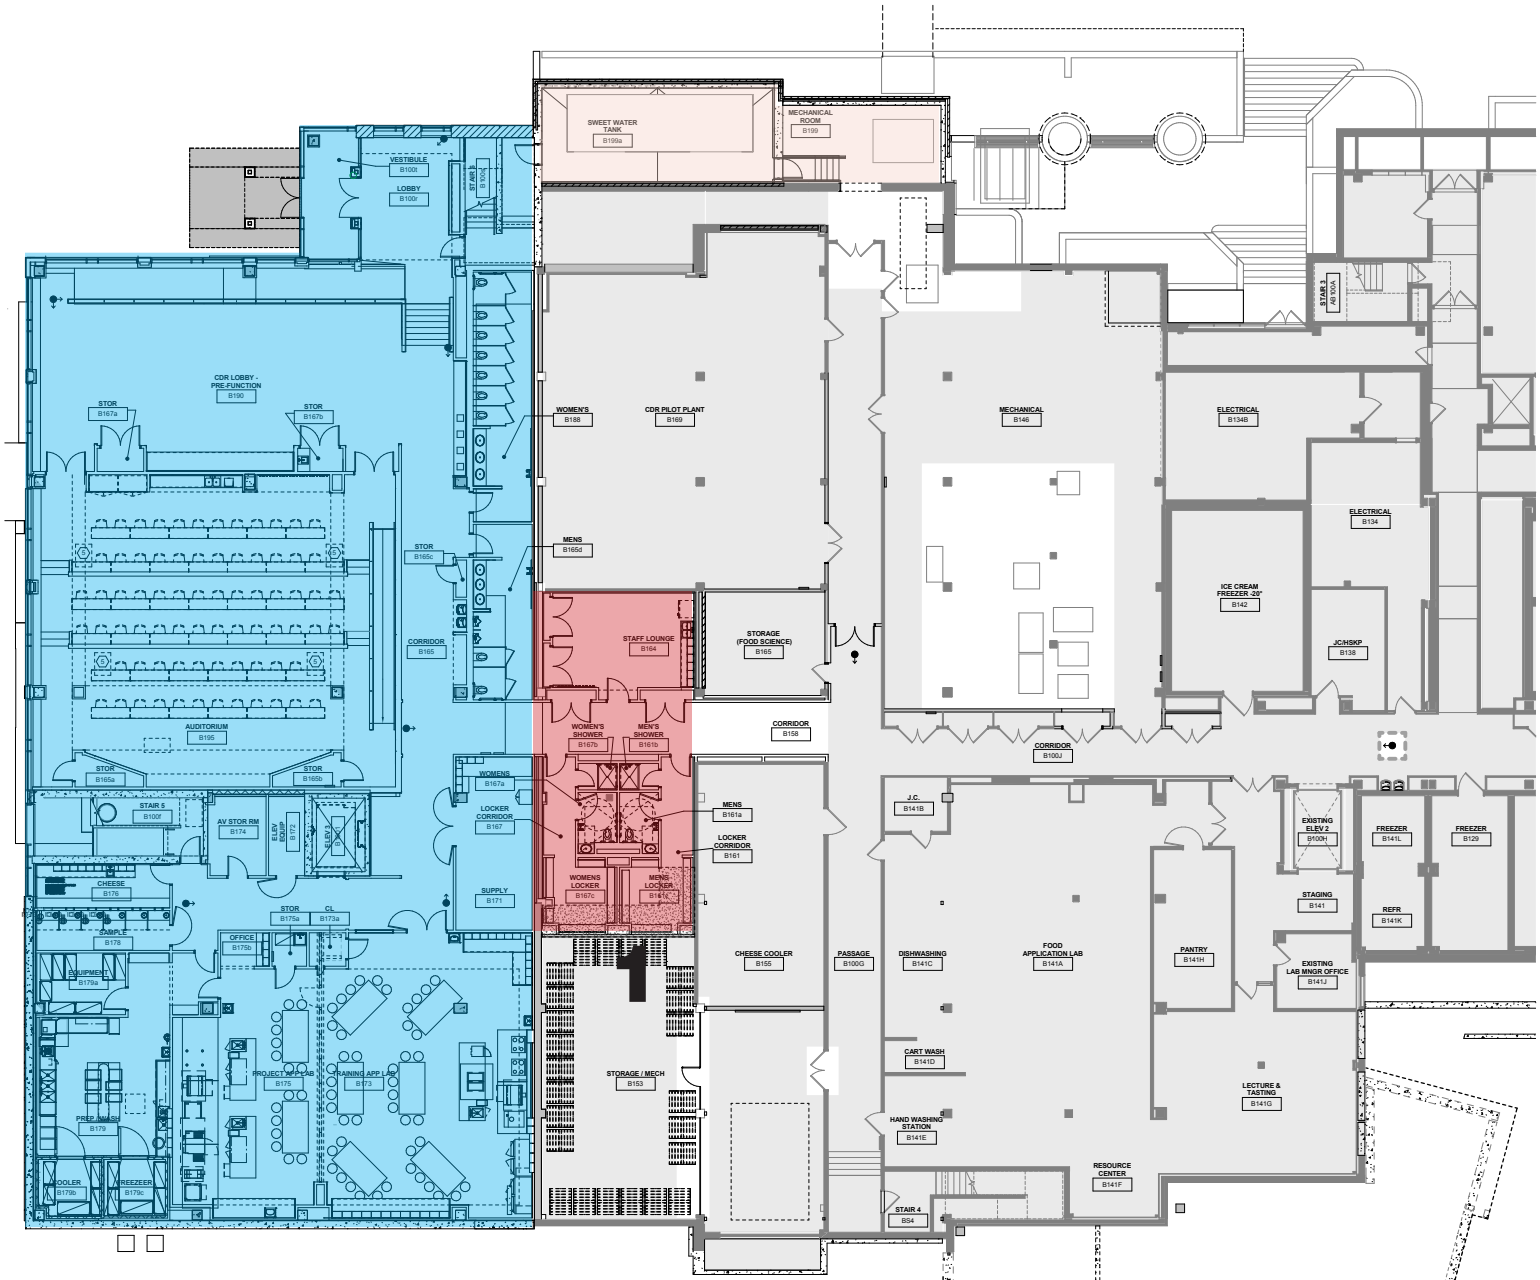

Changes since May 2017

1 Further detail development of Locker Rooms, Break Room to maintain existing Storage Room capacity.

2 Plan refinements fine tuning equipment locations or process flow.

3 Plan refinements for final sizing of utility chases.

GROUND FLOOR PLAN

2017-11-14

- CDR Spaces
- Dairy Spaces
- Shared Spaces

1 FLOOR PLAN @ ADDITION - GROUND
1/8" = 1'-0"

0' 4' 8' 16' 32'

Zimmerman Architectural Studios, Inc
2 332 West Mount Vernon Avenue Milwaukee, WI 53233
Voice: (414) 476-9800
Website: www.zasstudios.com

State of Wisconsin
Department of Administration
Division of Facilities Development

Project Address:
6966 LINDEN DRIVE
MADISON, WISCONSIN 53706

Project Title: Babcock Hall Dairy Plant Renovation & CDR Addition

Agency/Institution: University of Wisconsin - Madison

Sheet Title: FLOOR PLAN - ADDITION - GROUND

REVISIONS

No.	Date	Description

DFD Number:	13A2U ZAS No: 130153.00
Set Type:	FINAL STATE REVIEW
Issue Date:	(October 27, 2017)
Sheet Number:	A2.100

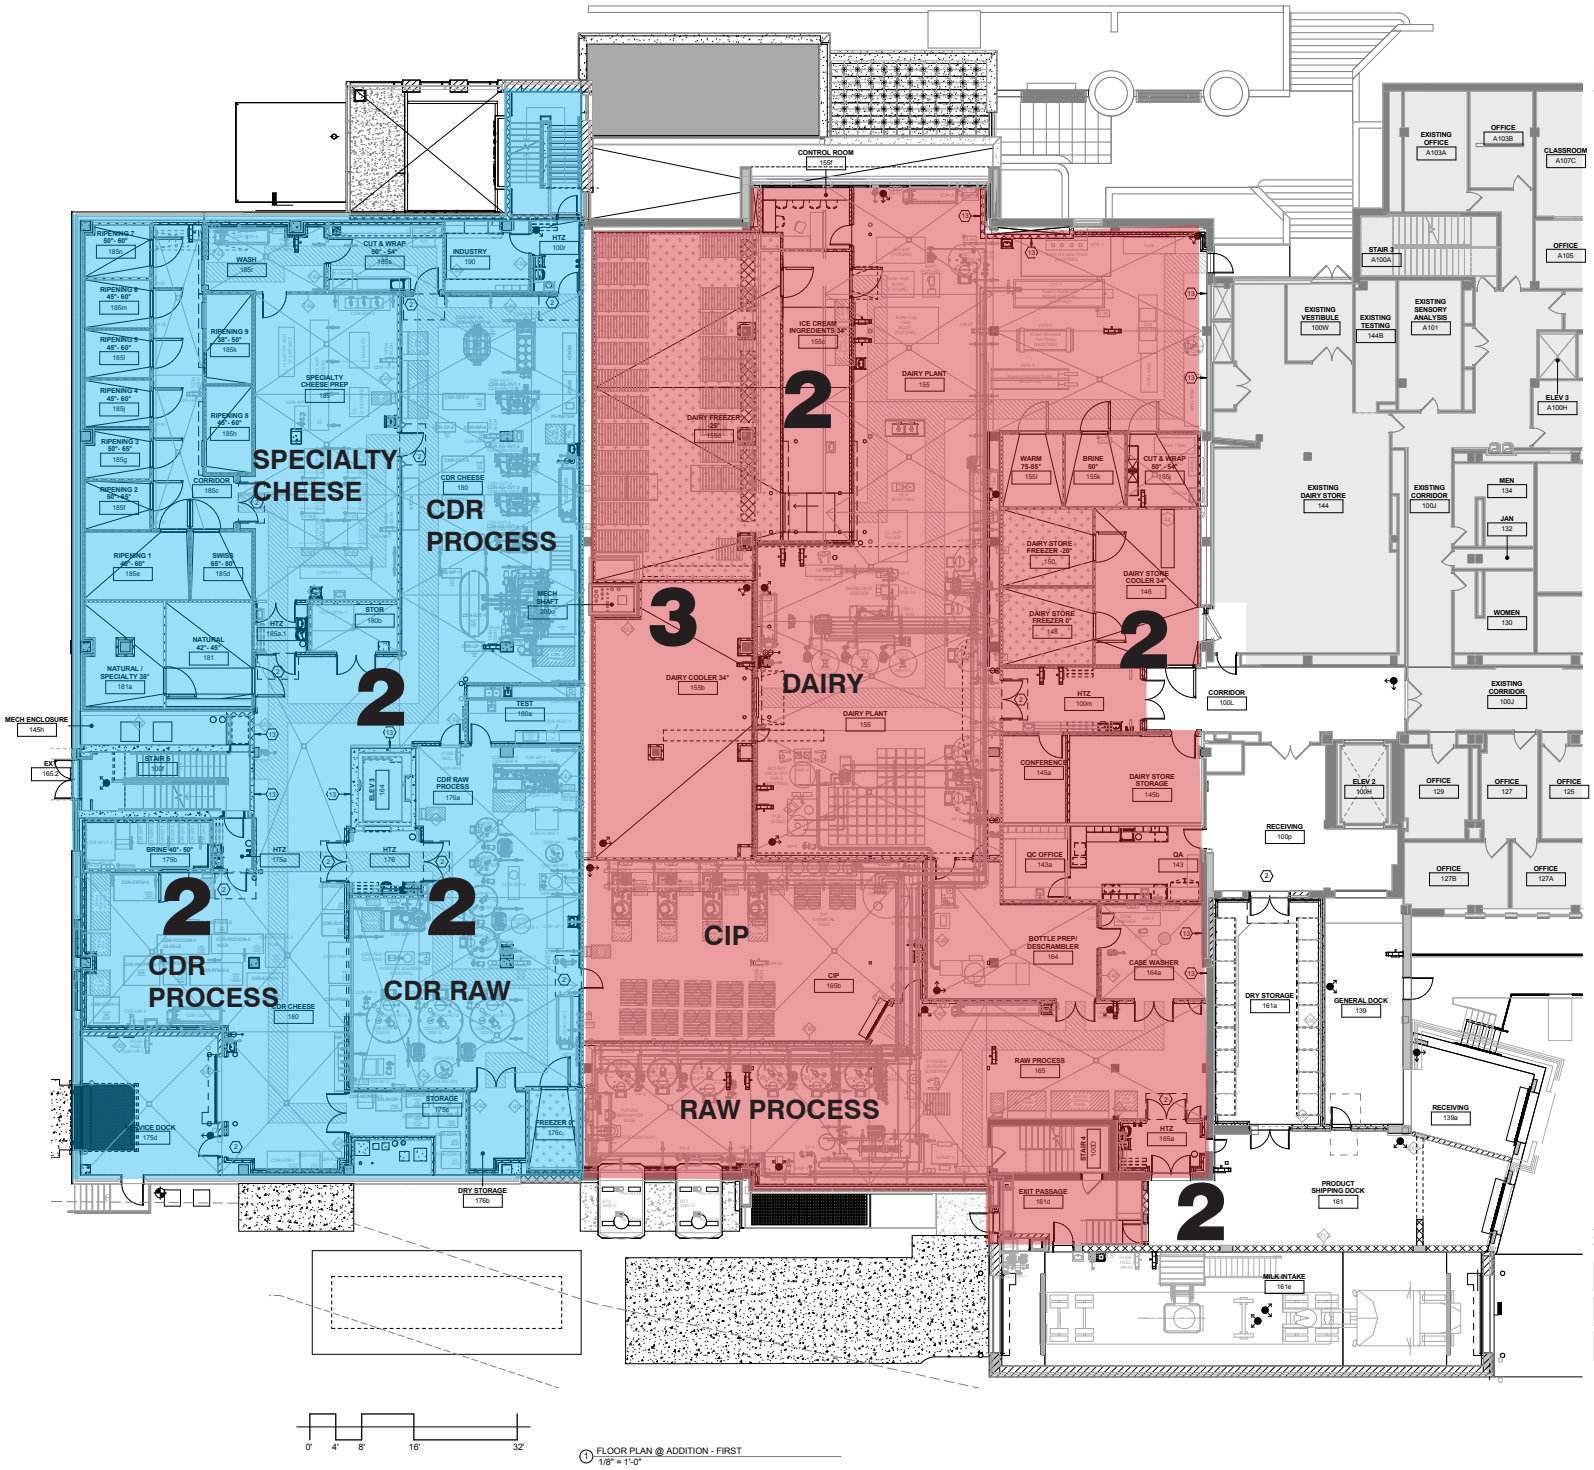

1 FLOOR PLAN @ ADDITION - FIRST
1/8" = 1'-0"

Changes since May 2017

1 Further detail development of Locker Rooms, Break Room to maintain existing Storage Room capacity.

2 Plan refinements fine tuning equipment locations or process flow.

3 Plan refinements for final sizing of utility chases.

FIRST FLOOR PLAN

2017-11-14

- CDR Spaces
- Dairy Spaces
- Shared Spaces

zimmerman
ARCHITECTURAL STUDIOS, INC
2122 West Mount Vernon Avenue Milwaukee, WI 53233
Voice: (414) 476-9800
Website: www.zasstudio.com

State of Wisconsin
Department of Administration
Division of Facilities Development

Project Address:
3055 LAUREL DRIVE
MADISON, WISCONSIN 53706

Project Title: Babcock Hall Dairy Plant Renovation & CDR Addition

Agency/Institution: University of Wisconsin - Madison

Sheet Title: FLOOR PLAN - ADDITION - FIRST

REVISIONS

No.	Date	Description

DFD Number:	13A2U ZAS No: 130153.00
Set Type:	FINAL STATE REVIEW
Issue Date:	(October 27, 2017)
Sheet Number:	A2.110

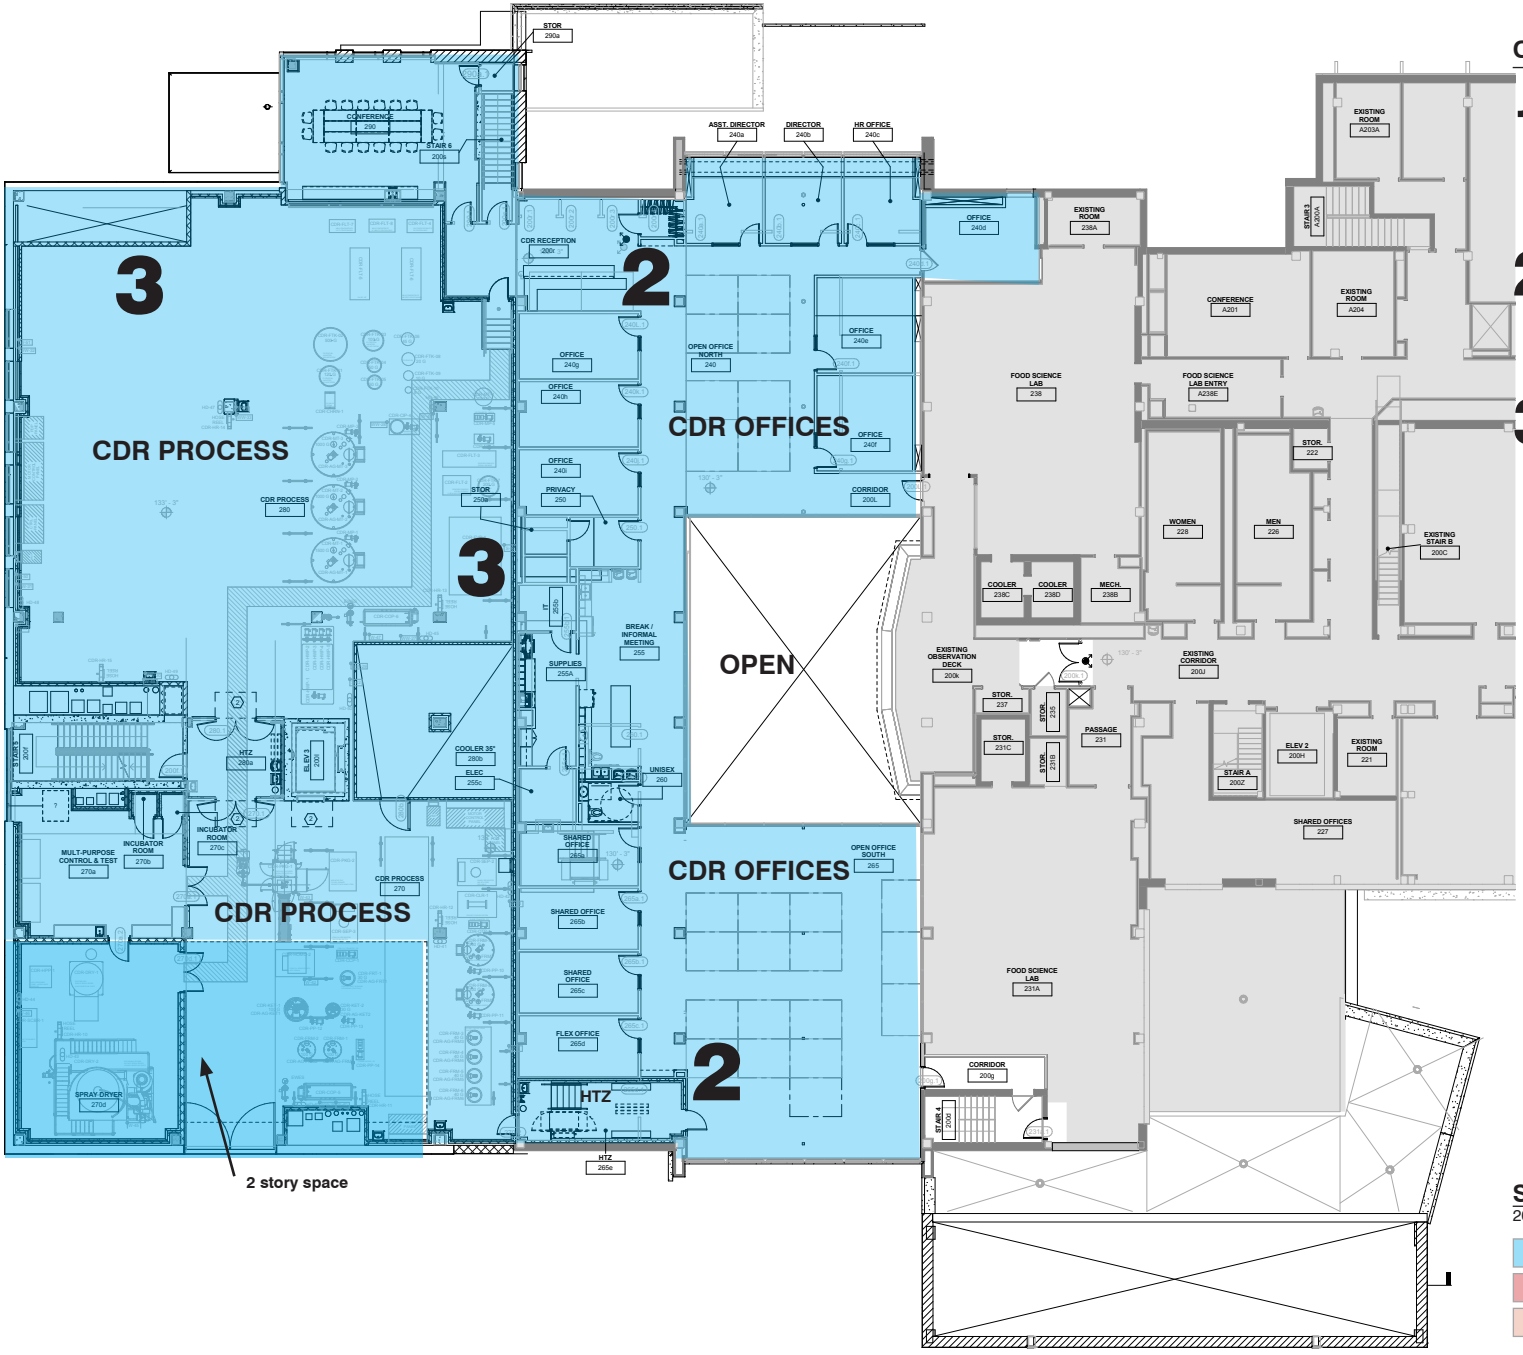

Changes since May 2017

1. Further detail development of Locker Rooms, Break Room to maintain existing Storage Room capacity.
2. Plan refinements fine tuning equipment locations or process flow.
3. Plan refinements for final sizing of utility chases.

SECOND FLOOR PLAN

2017-11-14

- CDR Spaces
- Dairy Spaces
- Shared Spaces

zimmerman
ARCHITECTURAL STUDIOS, INC
2122 West Mount Vernon Avenue Milwaukee, WI 53233
Voice: 414.643.4200
Website: www.zastudios.com

State of Wisconsin
Department of Administration
Division of Facilities Development

Project Address:
1605 LINDEN DRIVE
MADISON, WISCONSIN 53706

Project Title: Babcock Hall Dairy Plant Renovation & CDR Addition

Agency/Institution: University of Wisconsin - Madison

Sheet Title: FLOOR PLAN - ADDITION - SECOND

REVISIONS

No.	Date	Description

DFD Number:	13A2U ZAS No: 130153.00
Set Type:	FINAL STATE REVIEW
Issue Date:	(October 27, 2017)
Sheet Number:	A2.120